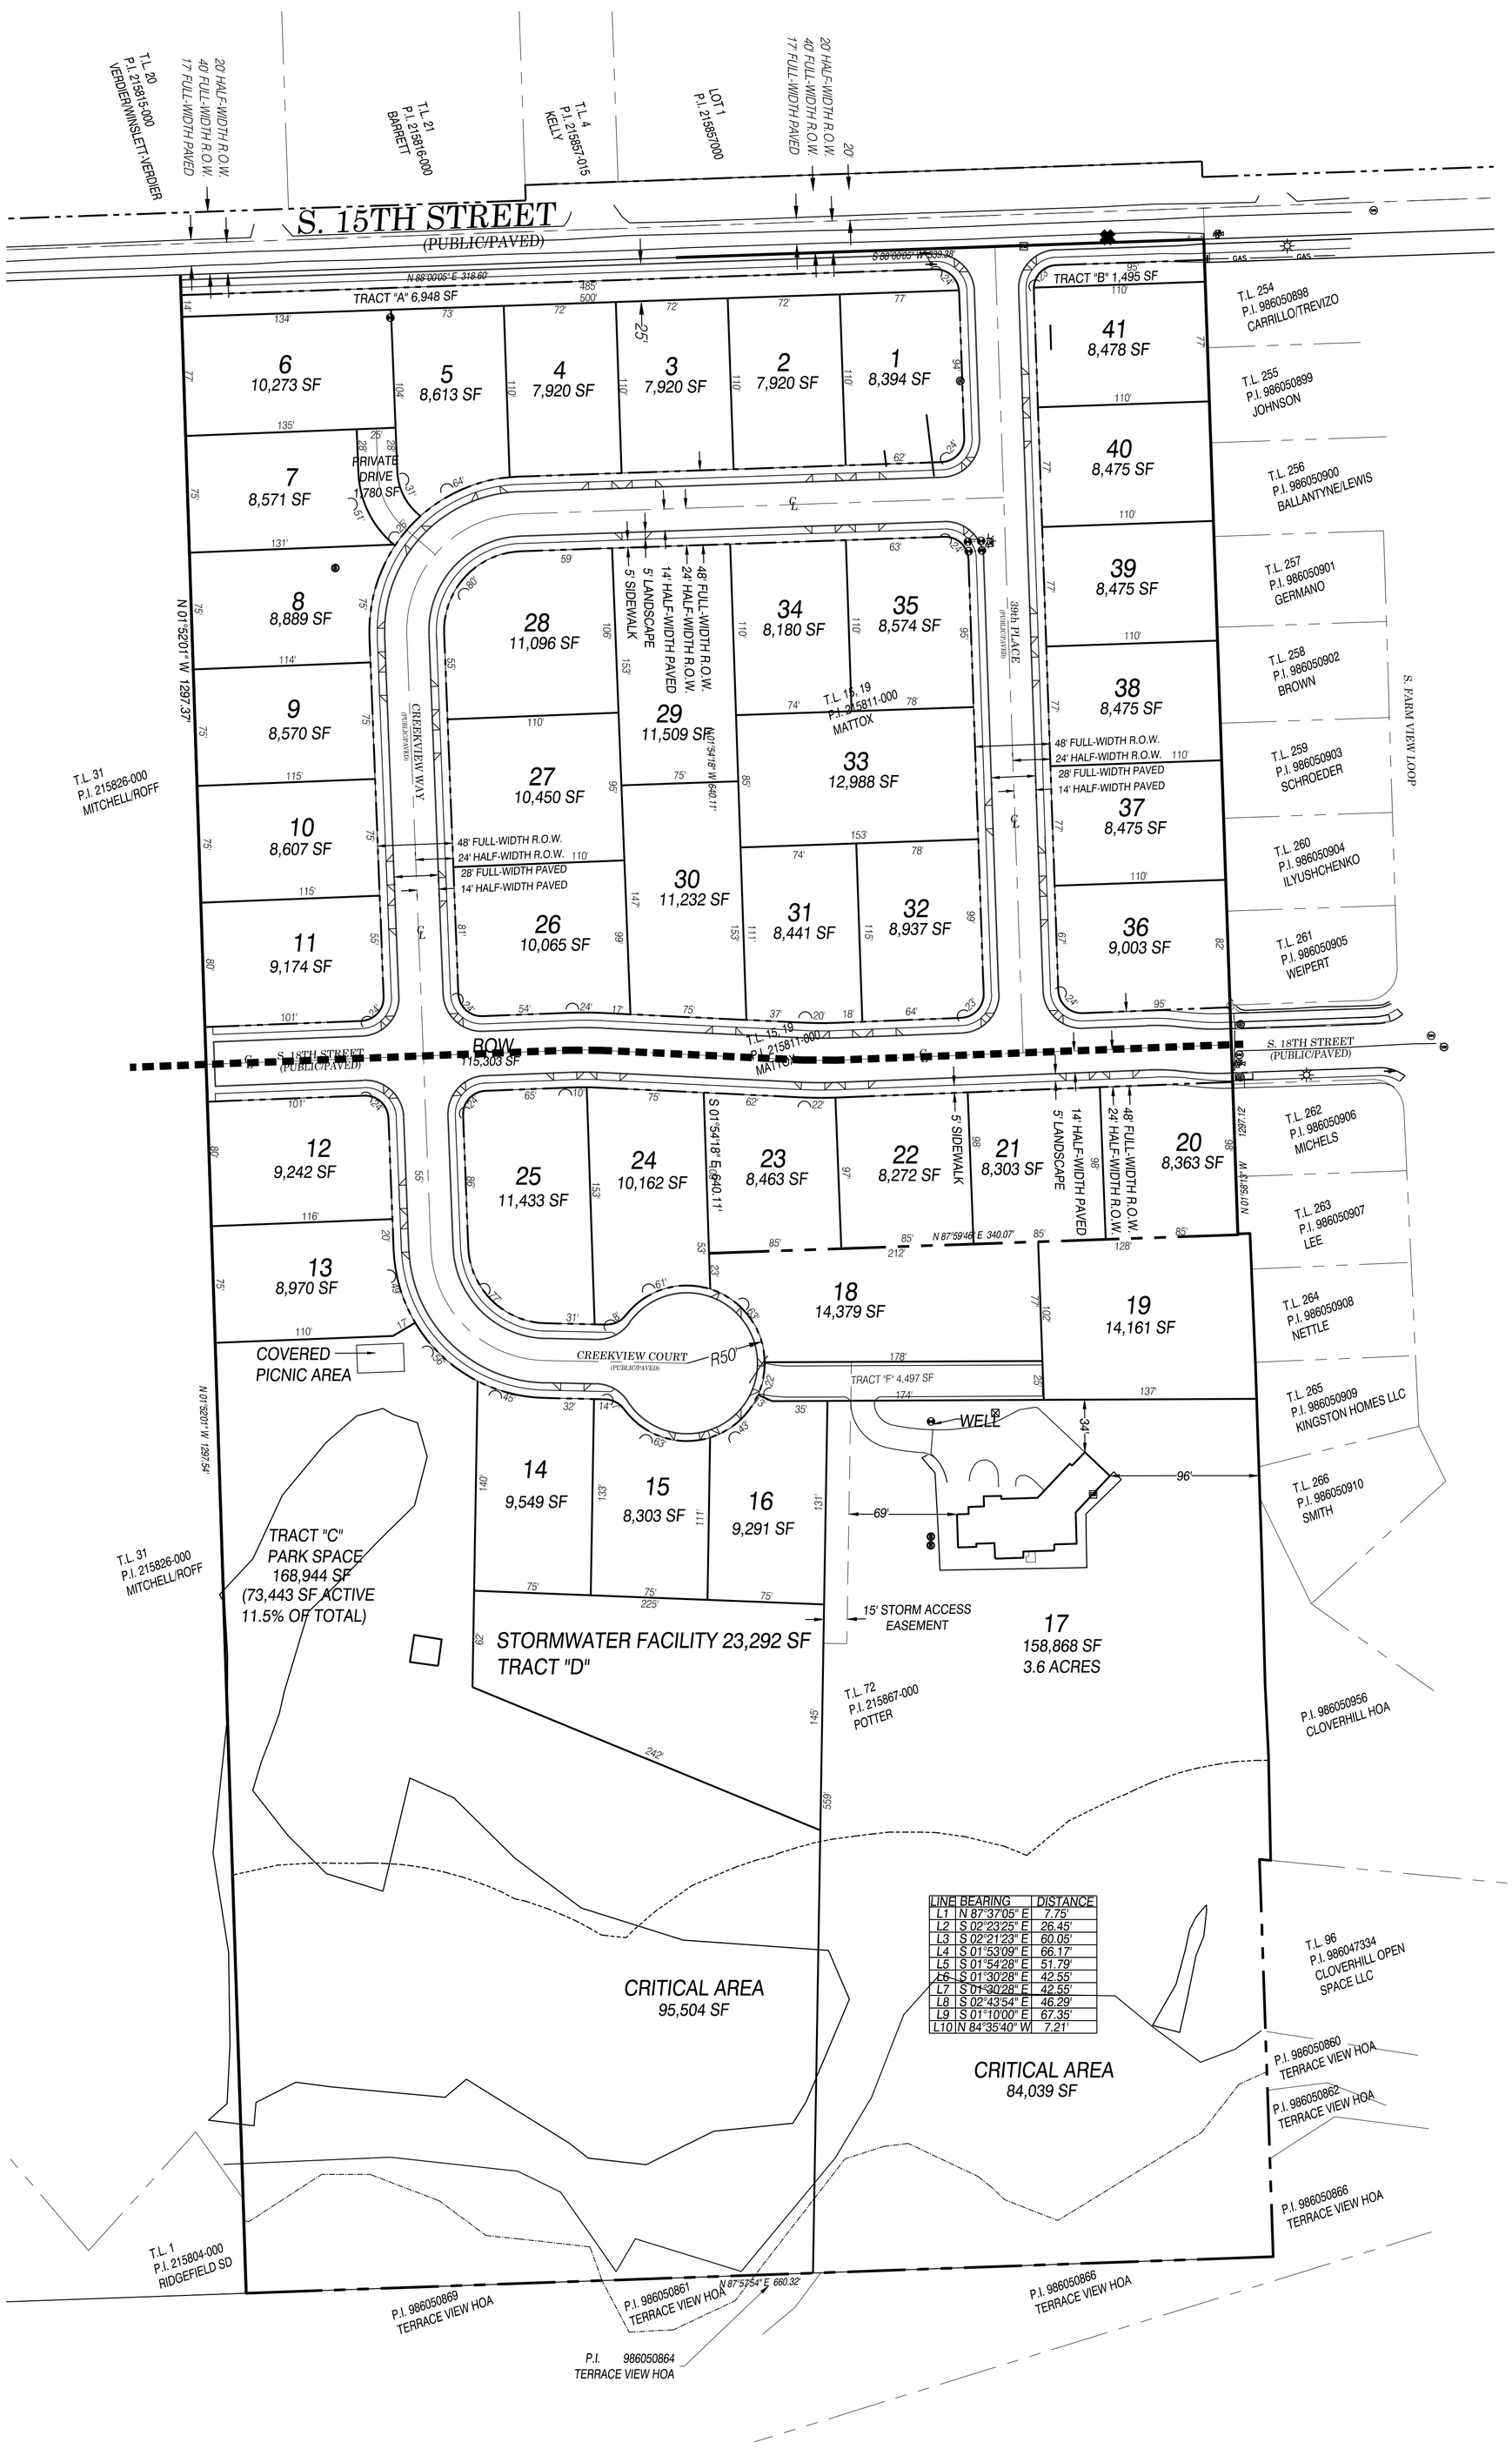

LINE	BEARING	DISTANCE
L1	N 87°37'05" E	7.75'
L2	S 02°23'25" E	26.45'
L3	S 02°21'23" E	60.05'
L4	S 01°53'09" E	66.17'
L5	S 01°54'28" E	51.79'
L6	S 01°30'28" E	42.55'
L7	S 01°30'28" E	42.55'
L8	S 02°43'54" E	46.29'
L9	S 01°10'00" E	67.35'
L10	N 84°35'40" W	7.21'

VICINITY MAP
NTS

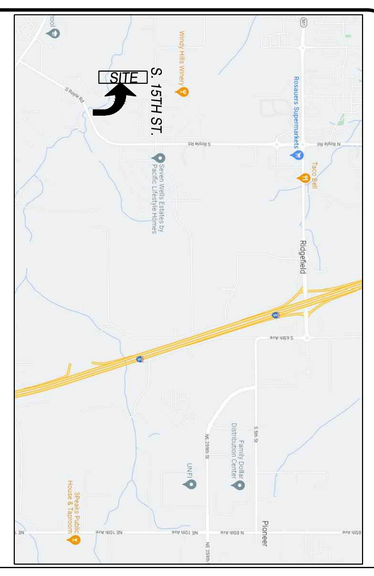

SEC. 26 T4N R1E W.M.

OWNER:
JOE POTTER
3797 S. 15TH ST.
RIDGFIELD, WA 98662
PARCEL: 215867-000

APPLICANT:
QUAIL RIDGE, LLC
4501 NE MINNEHAHA SUITE 200
VANCOUVER, WA 98661
(360) 907-5800
FAX UNAVAILABLE
jon@quailhomes.com

CONTACT:
OLSON ENGINEERING, INC.
ATTN: ANDY NUTTBROCK
222 E. EVERGREEN BLVD.
VANCOUVER, WA 98660
(360) 695-1385
FAX (360) 695-8117
anuttbrock@mackayssposito.com

GRAPHIC SCALE
0 20 40 80
(IN FEET)
1 inch = 40 ft.

N

PLOT: consultant3.ctb
FILE: J:\data\A10000\A10100\A10120\A10124\Planning\Preliminary\10124.plat.prelim.dwg

CHANGES / REVISIONS
DESCRIPTION: DATE:

DESIGNED: JAN
DRAWN: JAN
CHECKED: KFS
DATE: JUNE 2023
SCALE: H: 1" = 40' V:

COPYRIGHT 2023, MACKAY SPOSITO, INC.

QUAIL RIDGE SUBDIVISION
JOB NO. 10124.01.01

SHEET
PL1.2

PRELIMINARY SUBDIVISION OVERALL FOR:

QUAIL RIDGE SUBDIVISION

NE 1/4, SEC. 29, T. 4 N., R. 1 E., CLARK COUNTY, WASHINGTON

OLSON ENGINEERING INC.
LAND SURVEYORS
ENGINEERS
360-695-1385
503-289-9936
222 E. EVERGREEN BLVD., VANCOUVER, WA 98660
A DIVISION OF MacKay Sposito